SIGNAGE/PAVEMENT MARKING NOTES

1. Stop bars shall be painted with white traffic paint (12 inches wide)
2. All standard parking stalls and centerlines shall be painted with white traffic paint (4 inches wide).
3. Traffic control arrows shall be painted with white traffic paint.
4. All accessible parking stalls and aisles shall be painted with blue traffic paint (4 inches wide).
5. Centerlines shall be painted with yellow traffic paint and shall consist of double lines (4 inches wide).
6. Fire lanes and other areas of parking prohibition shall be painted with yellow traffic paint (4 inches wide).
7. All on-site traffic paint shall conform to CT DOT Form 816-M.07.21
8. All pavement markings and signs shall conform to "Manual On Uniform Traffic Control Devices", "Standard Alphabets For Highway Signs And Pavement Markings", CT DOT Form 816, State Building Code, ADA Requirements and as shown on the details.
9. Sign catalog numbers obtained from "Connecticut Department of Transportation, Bur. of Engineering and Construction, Catalog Of Signs," 5/14/2015. Contractor to confirm sign types prior to installation.
10. Install additional fire lane markings and signage as directed by Tolland Fire Department Officials.

SIGNAGE LEGEND

SYMBOL	GRAPHIC	NUMBER	QTY
A	HANDICAPPED PARKING PERMIT REQUIRED VIOLATORS WILL BE FINED MIN $100	31-0629(P)	5
B		31-0648	2

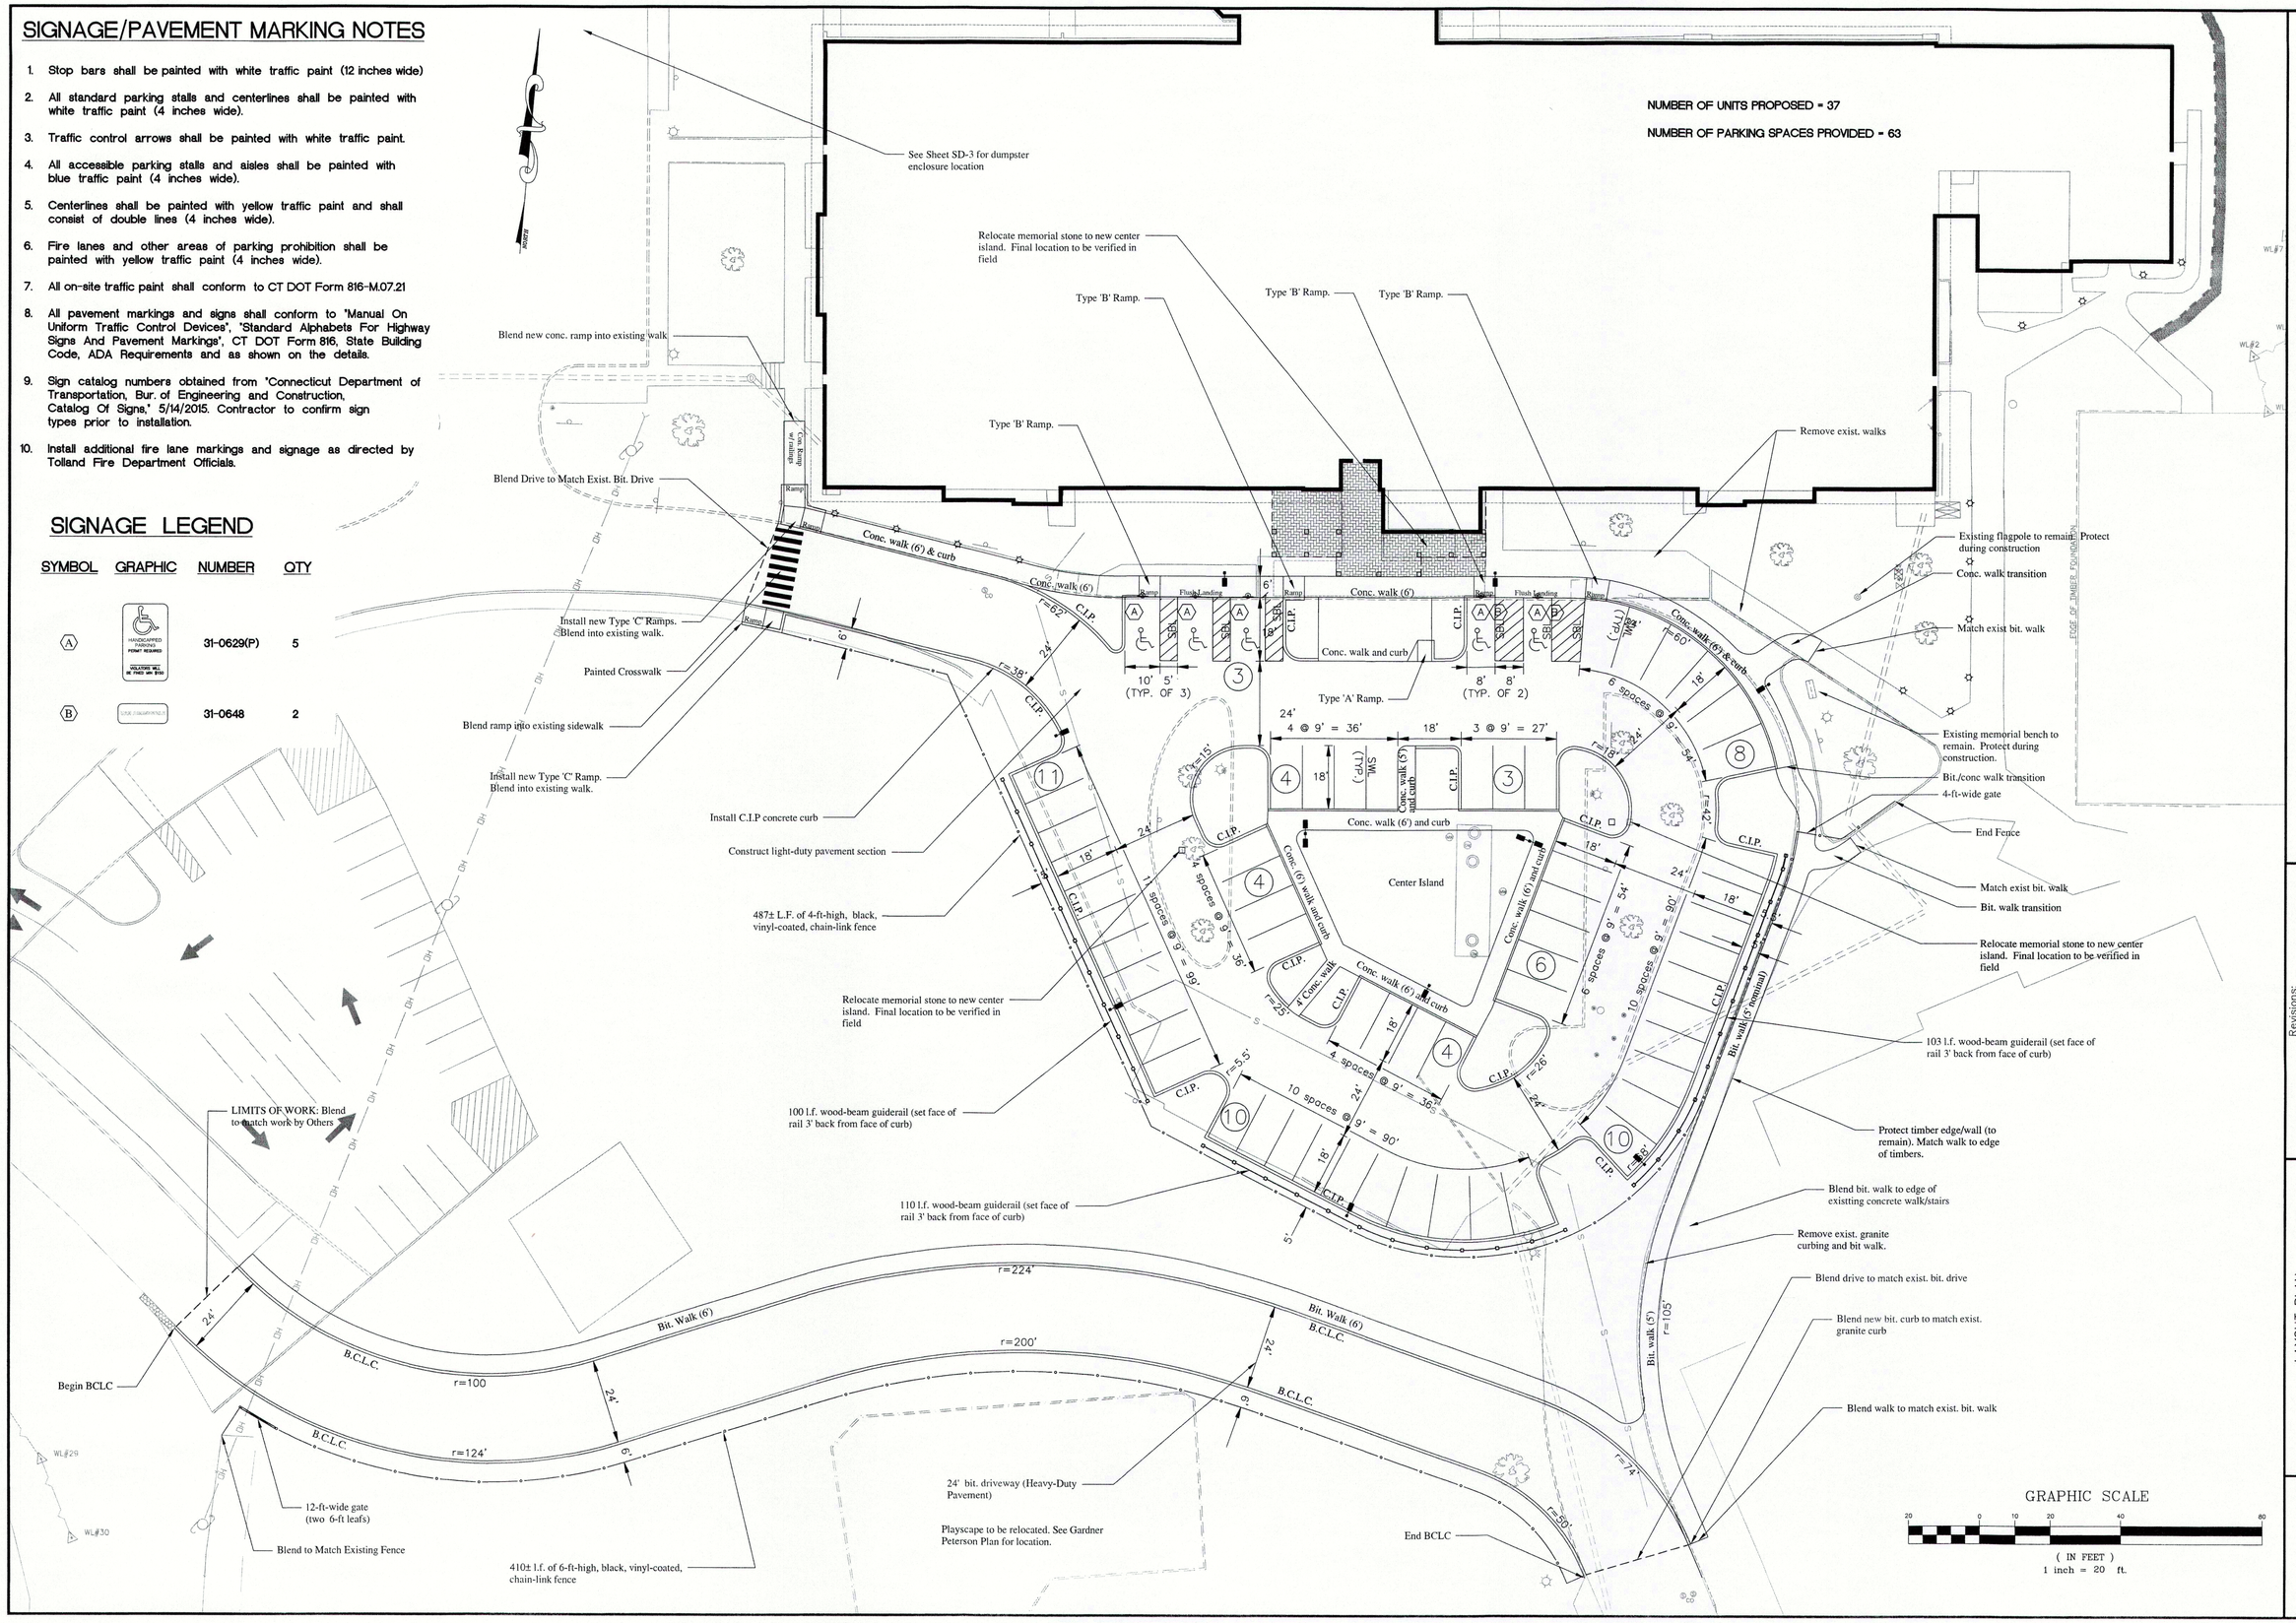

Parker School Elderly Housing

FAH F. A. Hesketh & Associates, Inc.
6 Creamery Brook, East Granby, CT 06026
Civil & Traffic Engineers · Surveyors · Planners · Landscape Architects
Phone (860) 653-8000
Fax (860) 844-8600
e-mail mail@fahesketh.com

Revisions:

No.	Date	Description
1	11-17-2014	Town coordination
2	12-01-2015	Town coordination
3	12-16-2015	Client Comments
4	03-10-2016	02-25-2016 meeting cmnts
5	03-25-2016	Additional guardrail

LAYOUT PLAN
PREPARED FOR
The Access Agency, Inc.
PARKER MEMORIAL SCHOOL
OLD POST ROAD
TOLLAND, CONNECTICUT

Date: 10-21-2014 | Drawn by: CAD | Job no: 14151
Scale: 1" = 20' | Checked by: GAH | Sheet no: 1 OF 1

LA-1

Q:\2014\14151-Parker School\Submittal\2016-03-10\PARLA109.dwg, LA-1, Mar. 25, 2016 - 2:24:41 PM