NOTES:

1. THIS MAP AND SURVEY HAVE BEEN PREPARED IN ACCORDANCE WITH THE REGULATIONS OF CONNECTICUT STATE AGENCIES, SECTIONS 20-300b-1 THROUGH 20-300b-20. THIS IS A COMPILATION PLAN CONFORMING TO TOPOGRAPHIC ACCURACY CLASS T-2, AND HORIZONTAL ACCURACY CLASS D.

   THIS PLAN WAS COMPILED FROM OTHER MAPS, RECORD RESEARCH OR OTHER SOURCES OF INFORMATION. IT IS NOT TO BE CONSTRUED AS HAVING BEEN OBTAINED AS THE RESULT OF A FIELD SURVEY, AND IS SUBJECT TO SUCH CHANGE AS AN ACCURATE FIELD SURVEY MAY DISCLOSE.

2. BEARINGS DEPICTED ON THIS PLAN ARE BASED UPON NAD 83 (CONNECTICUT STATE PLANE COORDINATES). ELEVATIONS ARE BASED ON NAVD 88 DATUM.

3. UNDERGROUND UTILITY, STRUCTURE AND FACILITY LOCATIONS DEPICTED HEREON HAVE BEEN COMPILED, IN PART, FROM RECORD MAPPING, OR OTHER SOURCES. THESE LOCATIONS MUST BE CONSIDERED APPROXIMATE IN NATURE. ADDITIONALLY, OTHER SUCH FEATURES MAY EXIST ON THE SITE, THE EXISTENCE OF WHICH ARE UNKNOWN TO GARDNER & PETERSON ASSOCIATES, LLC. THE EXISTENCE, SIZE AND LOCATION OF ALL SUCH FEATURES MUST BE DETERMINED AND VERIFIED IN THE FIELD BY THE APPROPRIATE AUTHORITIES PRIOR TO CONSTRUCTION. CALL BEFORE YOU DIG 1-800-922-4455.

4. TREELINES TAKEN FROM TOWN OF TOLLAND AERIAL TOPOGRAPHY.

I HEREBY DECLARE THAT, TO THE BEST OF MY KNOWLEDGE AND BELIEF, THIS MAP IS SUBSTANTIALLY CORRECT AS NOTED HEREON.

KENNETH R. PETERSON — L.S. 10839 REGISTRATION NO.

LEGEND:

- EXISTING CONTOUR
- EXISTING SPOT ELEVATION 629x0
- SANITARY MANHOLE
- SANITARY CLEAN-OUT
- WATER GATE / VALVE
- FIRE HYDRANT
- LIGHT POLE
- UTILITY POLE
- EX. CATCH BASIN
- YARD DRAIN
- DRAINAGE MANHOLE
- BITUMINOUS CURBING
- CONCRETE CURBING
- GRANITE CURBING
- SIGN
- FIELD DELINEATED WETLANDS
- DECIDUOUS TREE
- OVERHEAD UTILITY LINES
- PROPOSED SILTFENCE
- PROPOSED LIGHT
- APPX. GEOTHERMAL WELL
- PROP. PAVEMENT CUT
- PROP. HAYBALE
- PROP. CATCH BASIN

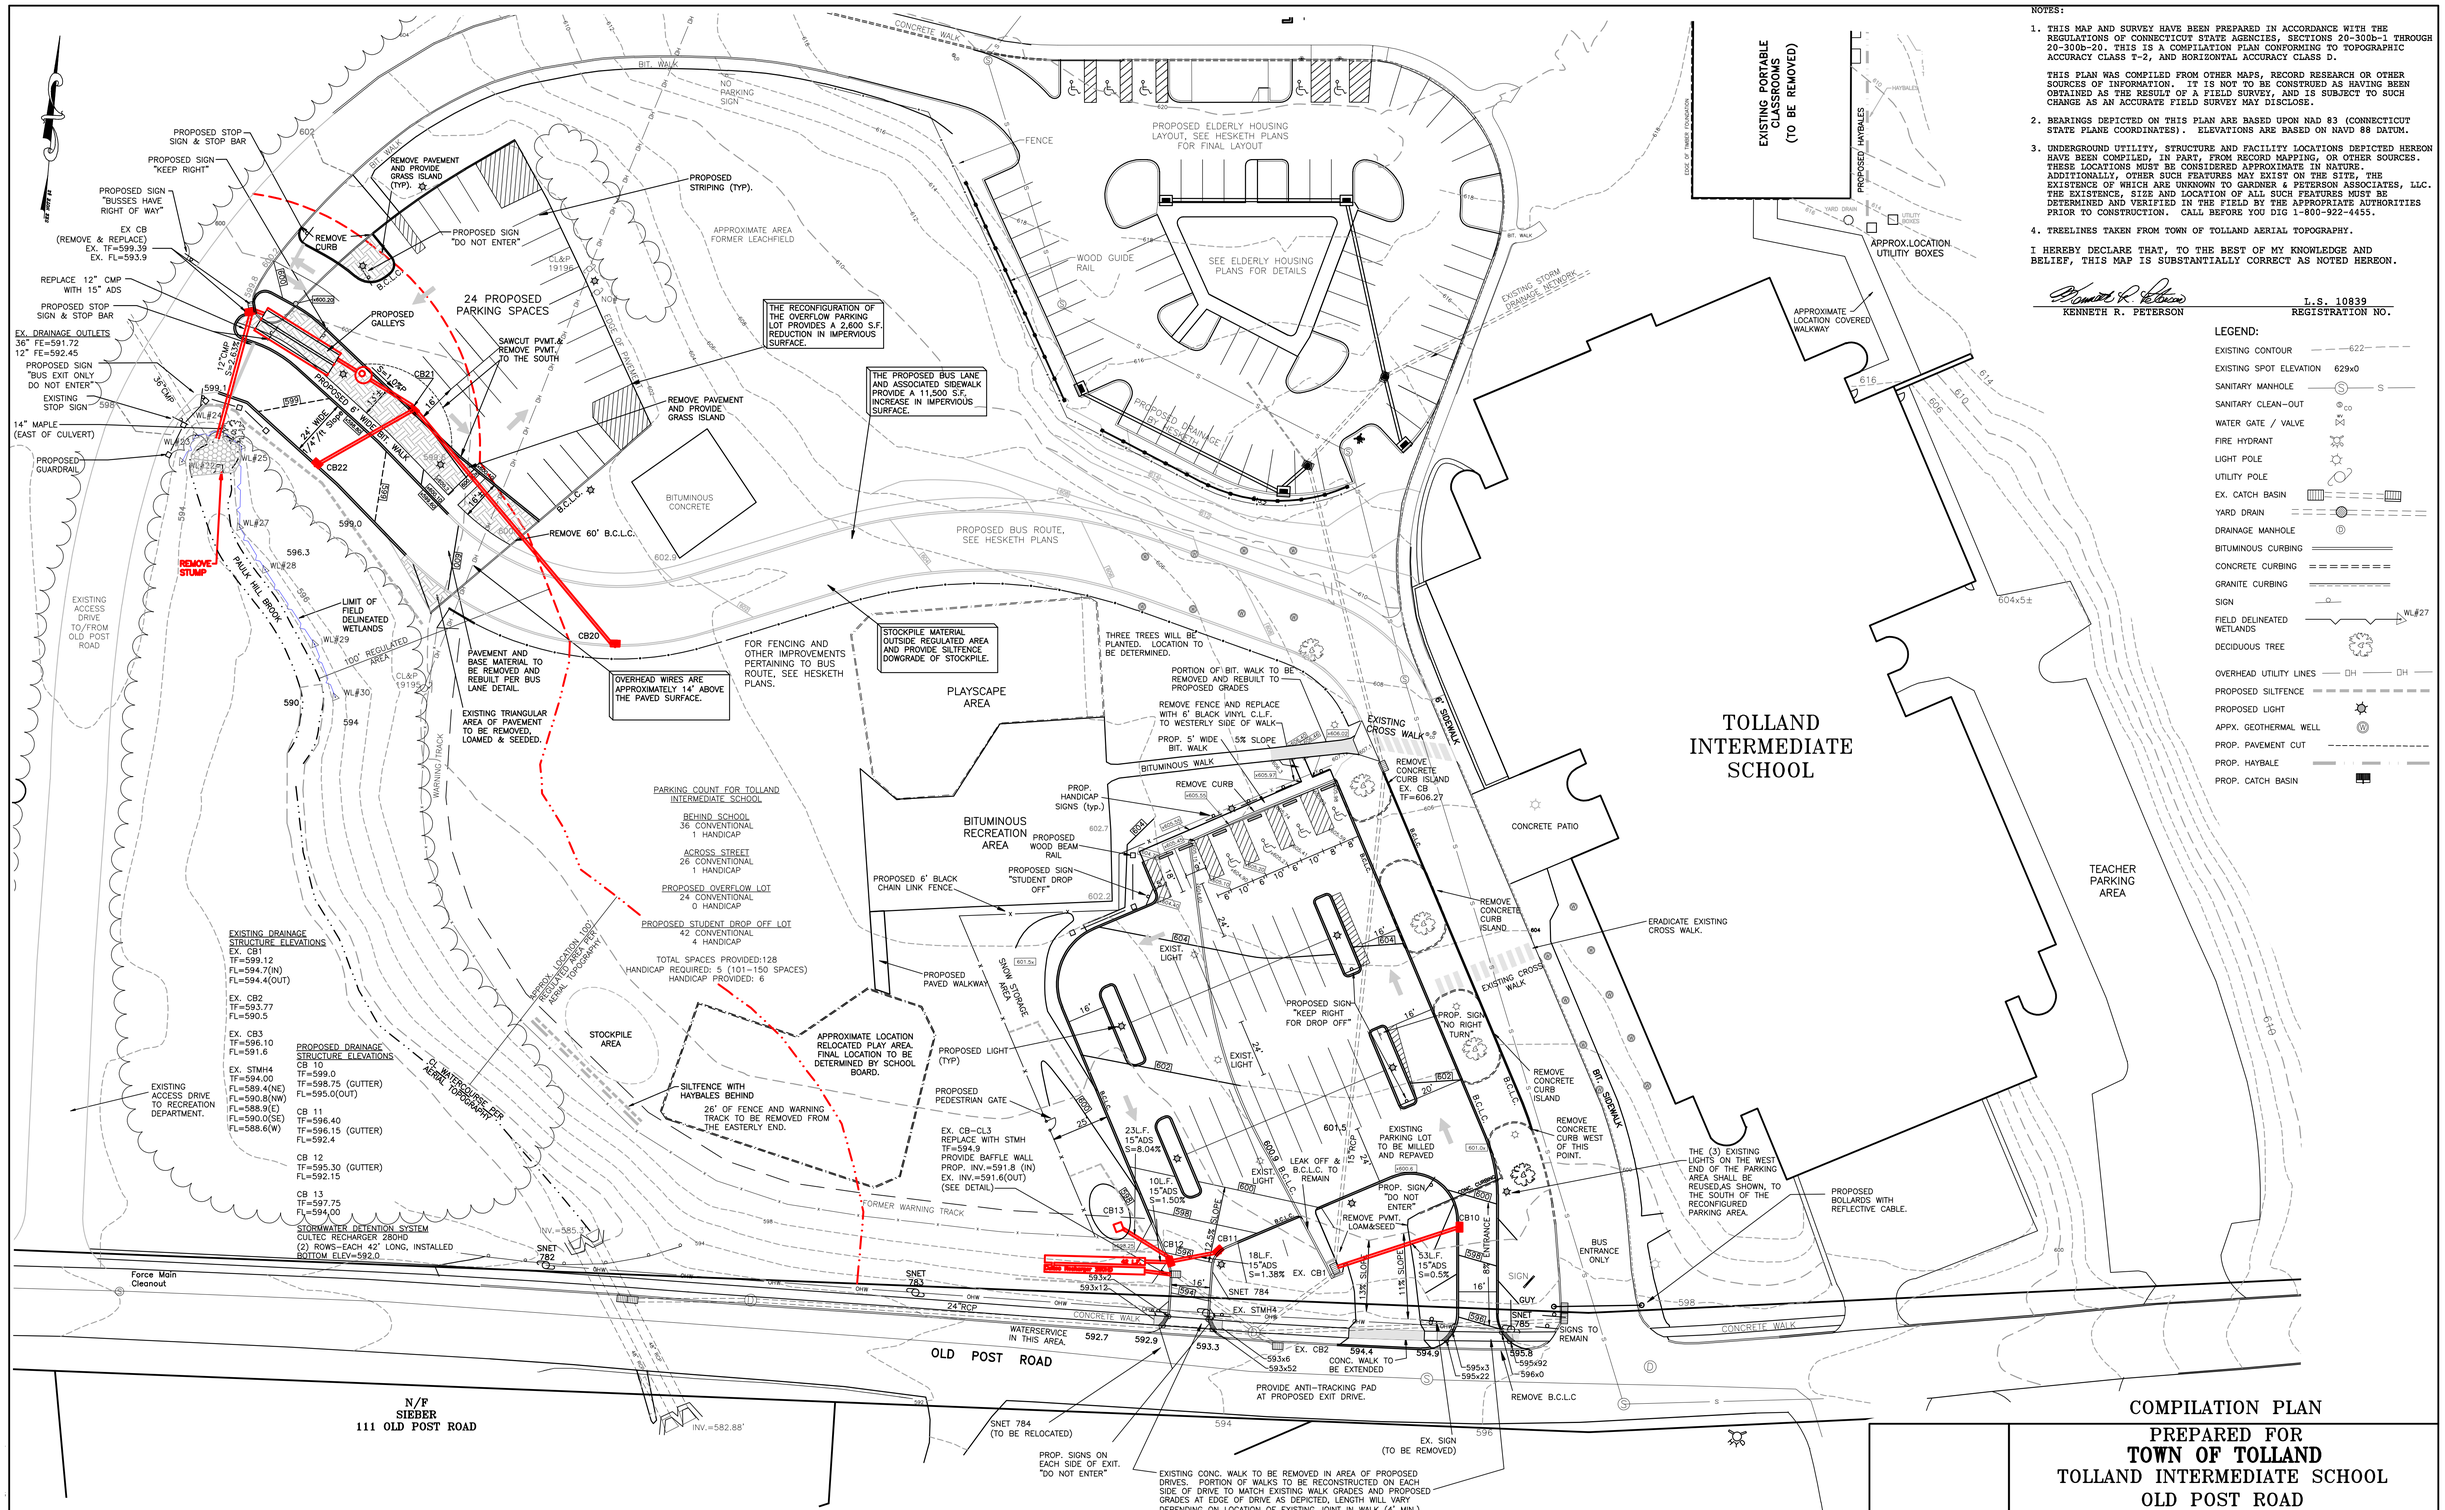

THE WETLAND SOILS ON THIS PROPERTY WERE IDENTIFIED IN THE FIELD USING THE CRITERIA REQUIRED BY CONNECTICUT P.A. 72-155 AS AMENDED BY P.A. 73-571 AND ARE ACCURATELY REPRESENTED ON THIS PLAN

SOIL SCIENTIST

GRAPHIC SCALE 1"=30'

COMPILATION PLAN

PREPARED FOR
TOWN OF TOLLAND
TOLLAND INTERMEDIATE SCHOOL
OLD POST ROAD
TOLLAND, CONNECTICUT

GARDNER & PETERSON ASSOCIATES, LLC
178 HARTFORD TURNPIKE
TOLLAND, CONNECTICUT
PROFESSIONAL ENGINEERS LAND SURVEYORS

REVISIONS
02-10-2016
02-26-2016
04-01-2016
04-08-2016 IWC COMMENTS

BY	SCALE	DATE	SHEET NO.	MAP NO.
M.A.P.	1"=30'	02-01-2016	1 OF 3	8134-1

8134/8134tont-tig