Site Sections

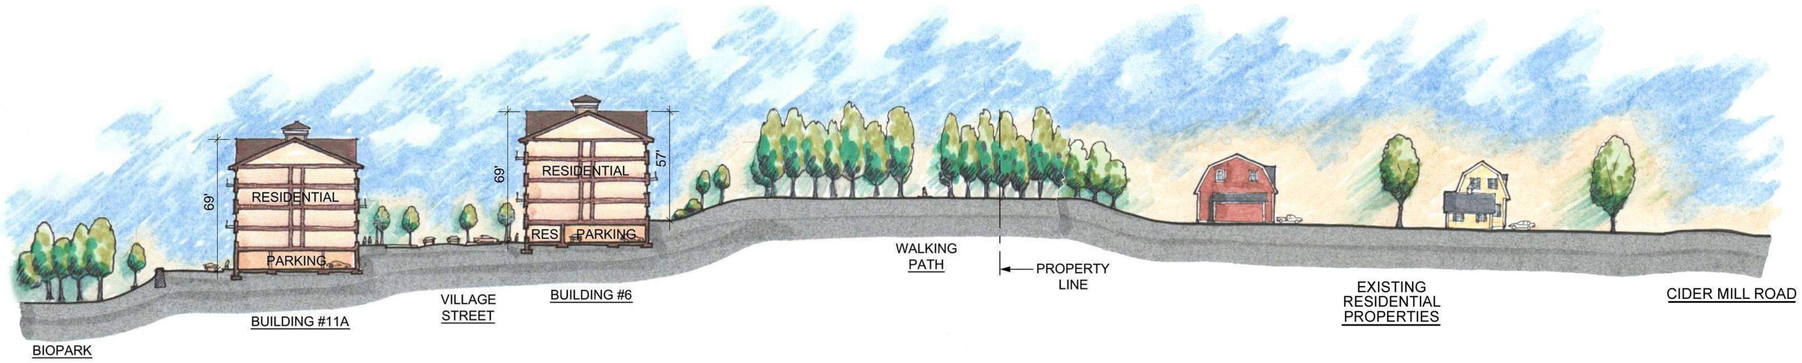

SITE SECTION #1
1" = 30'-0"

KEY PLAN

SITE SECTION #2
1" = 30'-0"

SITE SECTION #3
1" = 30'-0"

University Gateway Village • Merrow Road (Route 195), Tolland, Connecticut • January 28, 2016

BL Project # 15D2910

Architecture
Engineering
Environmental
Land Surveying
Companies

© 2014 BL COMPANIES, INC. THESE DRAWINGS SHALL NOT BE UTILIZED BY ANY PERSON, FIRM OR CORPORATION WITHOUT THE SPECIFIC WRITTEN PERMISSION OF BL COMPANIES.